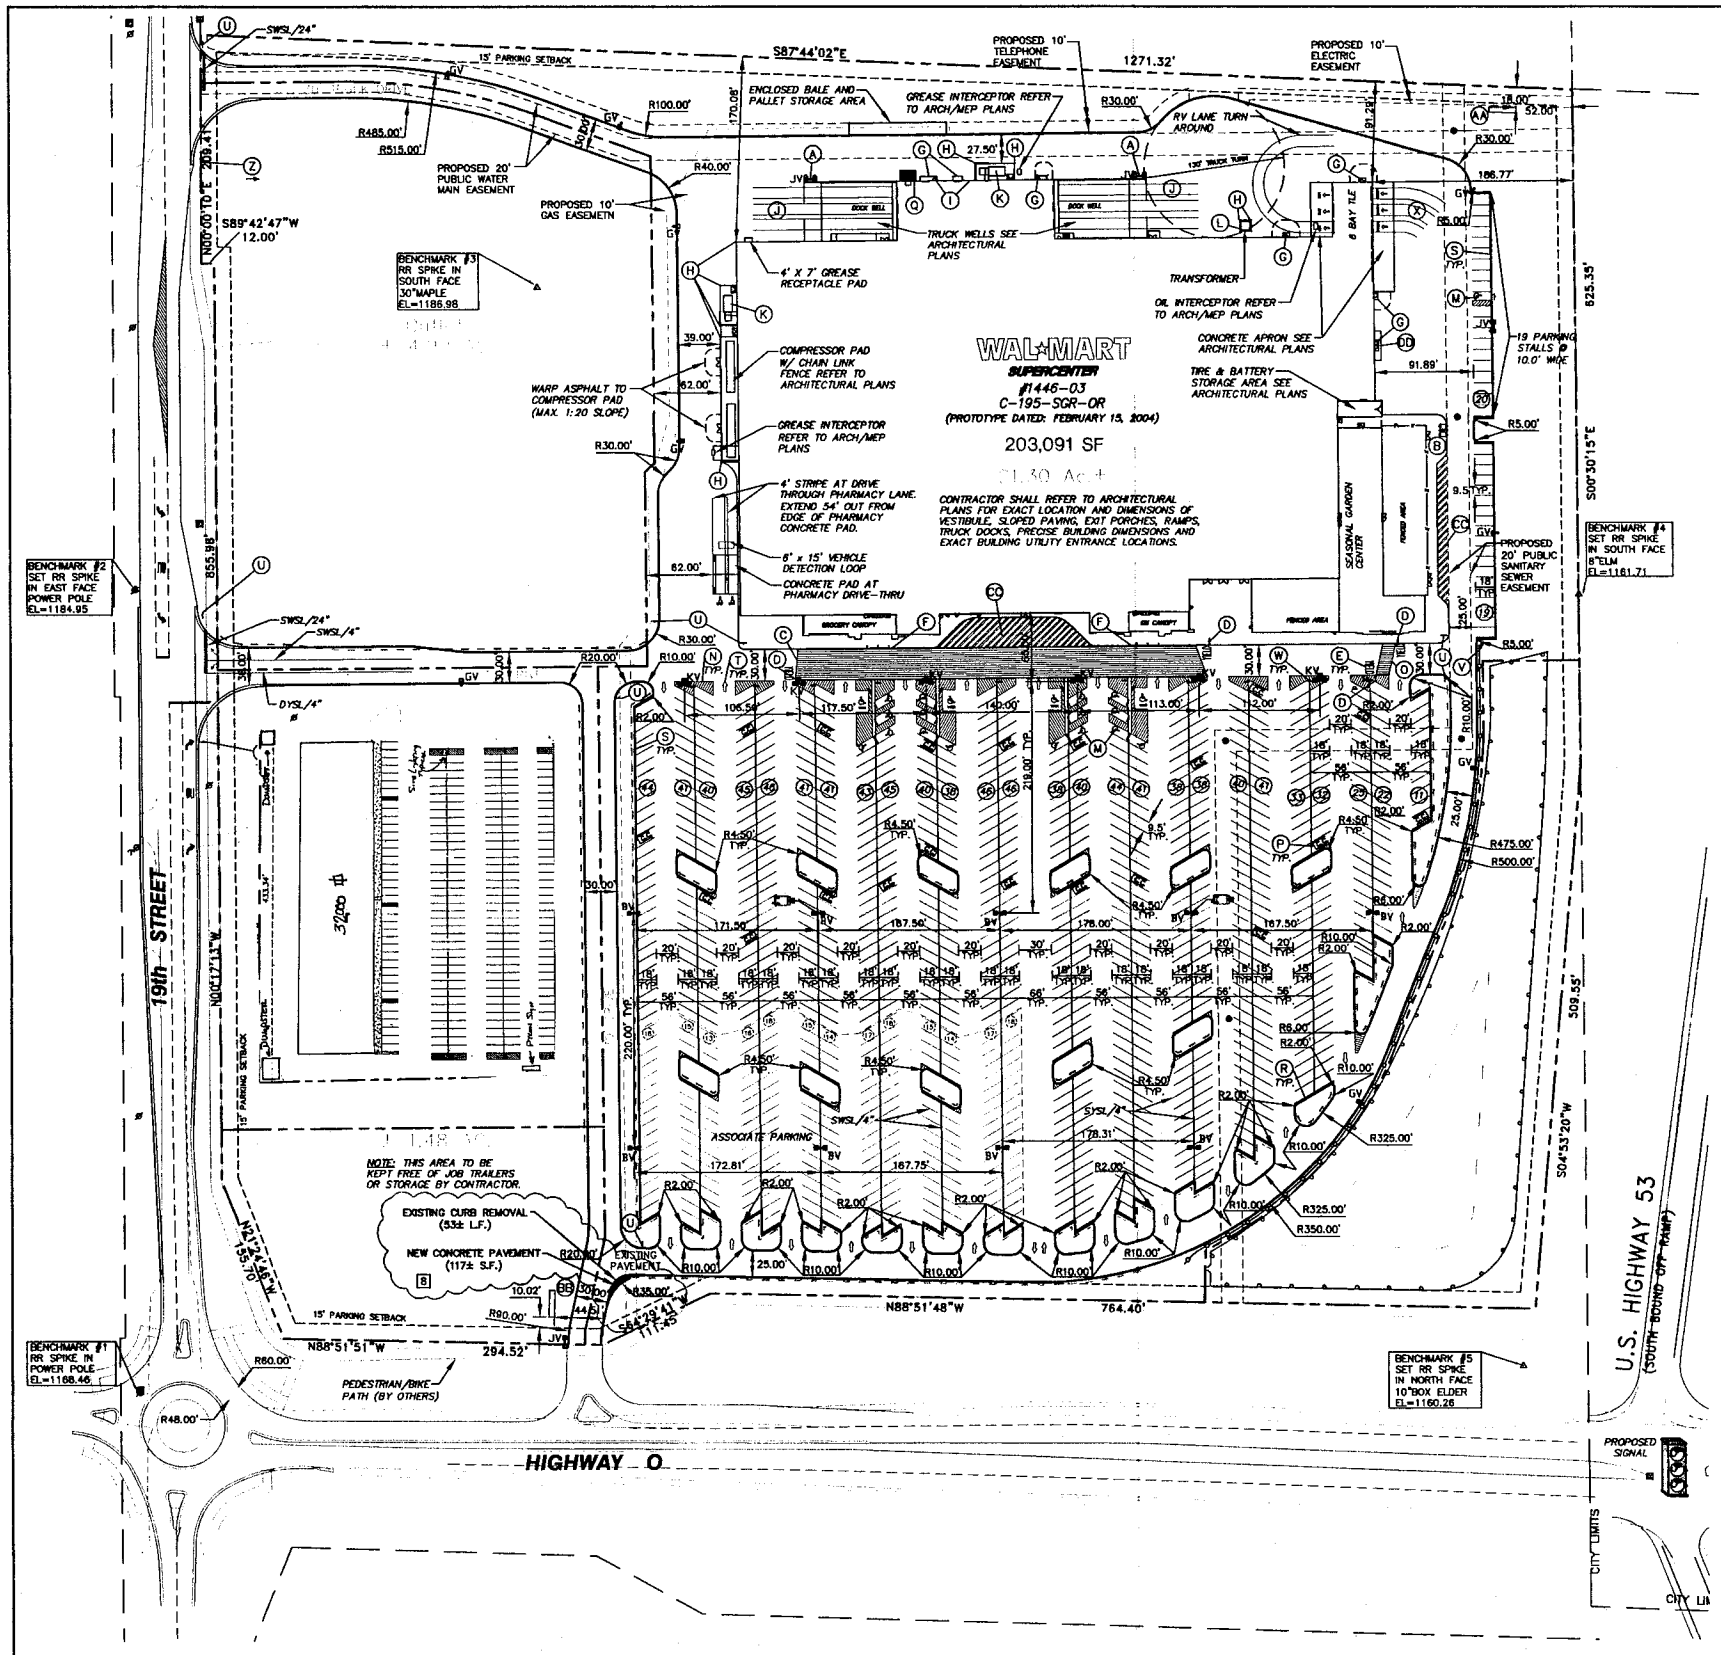


## SITE LEGEND

- (A) LIGHT POLE BASE.
- (B) TILE GREETER KIOSK WITH BOLLARD PROTECTION. SEE ARCHITECTURAL PLANS FOR EXACT SIZE AND LOCATION.
- (C) PEDESTRIAN CROSSWALK WITH 4" WIDE PAINTED WHITE STRIPING PARALLEL TO DIRECTION OF TRAFFIC AT 2'-0" O.C. AND (1) 8" WHITE STRIPE PERPENDICULAR ON BOTH ENDS UNLESS NOTED OTHERWISE. SEE SITE PLAN FOR WIDTH.
- (D) PEDESTRIAN CROSSING SIGN R9W-3 AND R9W-3a TYPICAL AT PEDESTRIAN CROSSWALKS AS NOTED ON PLANS.
- (E) "HELD" PAINTED YELLOW ON PAVEMENT TYPICAL. SEE DETAIL SHEET.
- (F) RAMPED PAVEMENT AT VESTIBULE TO BE FLUSH WITH TOP OF SIDEWALK AT 5.0% MAXIMUM. REFER TO ARCHITECTURAL PLANS.
- (G) EXIT PORCH. SEE ARCHITECTURAL PLANS FOR EXACT SIZE. LOCATION FOR STOOPS, STAIRS AND/OR RAMPS THAT MAY BE REQUIRED. RAMP PAVEMENT FLUSH WITH THE TOP OF STOOP.
- (H) 6"ø PIPE BOLLARD TYPICAL UNLESS NOTED OTHERWISE. SEE DETAIL SHEET.
- (I) AT GRADE OVERHEAD DOOR LOCATION. SEE ARCHITECTURAL PLANS FOR EXACT SIZE AND LOCATION FOR COORDINATION WITH CIVIL PLANS.
- (J) 4" WIDE(10' O.C.) x 120' LONG YELLOW PAINTED TRUCK ALIGNMENT STRIPES CENTERED ON DOCK DOORS.
- (K) 16'x36'-8" CONCRETE COMPACTOR PAD. REFER TO ARCHITECTURAL PLAN FOR EXACT LOCATION AND SLOPE.
- (L) CONCRETE TRANSFORMER PAD. CONTRACTOR TO COORDINATE WITH LOCAL POWER COMPANY FOR DETAILS.
- (M) ACCESSIBLE PARKING SPACE TYPICAL. SEE DETAIL SHEET FOR ACCESSIBLE PARKING SPACE SIZE, SIGN AND SYMBOL ("VAN"-INDICATES VAN ACCESSIBLE SPACE)
- (N) PAINTED ISLAND TYPICAL UNLESS NOTED OTHERWISE. STRIPED SHALL BE PAINTED SYSL/4" AT 2'-0" O.C. PERPENDICULAR TO THE PARKING SPACE. SEE DETAIL SHEET.
- (O) 12' WIDE PAINTED WHITE CROSSWALK WITH 4" PAINTED STRIPING 2'-0" O.C. PARALLEL TO THE DIRECTION OF TRAFFIC AND (1)-8" PAINTED WHITE STRIPE PERPENDICULAR ON BOTH SIDES.
- (P) CART CORRAL TYPICAL-SEE DETAIL SHEET FOR WAL-MART CART CORRAL DETAIL.
- (Q) 10' x 15' STRIPED AREA PAINTED SYSL/4" AT 45° @ 2'-0" O.C. AT JIB CRANE LOCATION. SEE ARCH. PLANS
- (R) 2'-0" LOADING ZONE AT ALL CURBED PARKING SPACES. 4" PAINTED YELLOW STRIPING AT 2'-0" O.C. PERPENDICULAR TO PARKING SPACE. SEE DETAIL SHEET.
- (S) 18" CONCRETE CURB AND GUTTER TYPICAL. SEE PLAN FOR TYPE. SEE DETAIL SHEET.
- (T) PAINTED DIRECTIONAL ARROW TYPICAL -SEE DETAIL SHEET
- (U) STOP SIGN - SEE DETAIL SHEET
- (V) TLE PYLON SIGN
- (W) AISLE INDICATOR SIGNS TYPICAL - SEE DETAIL SHEET.
- (X) TLE STRIPING SEE DETAIL SHEET
- (Y) "NO TRUCKS" SIGN. SEE DETAIL SHEET.
- (Z) "TRUCK ROUTE" SIGN. SEE PLAN FOR LOCATION.
- (AA) PYLON SIGN
- (BB) MONUMENT SIGN
- (CC) 4" WIDE STRIPING AT 3' O.C. DIAGONAL PAVEMENT STRIPING.
- (DD) OVERHEAD CANOPY AT TLE ENTRY. SEE ARCHITECTURAL PLANS.

## SITE PLAN NOTES

1. ALL WORK AND MATERIALS SHALL COMPLY WITH ALL CITY/COUNTY REGULATIONS AND CODES AND O.S.H.A. STANDARDS.
2. CONTRACTOR SHALL REFER TO THE ARCHITECTURAL PLANS FOR EXACT LOCATIONS AND DIMENSIONS OF VESTIBULES, SLOPE PAVING, SIDEWALKS, EXIT PORCHES, TRUCK DOCKS, PRECISE BUILDING DIMENSIONS AND EXACT BUILDING UTILITY ENTRANCE LOCATIONS.
3. ALL DISTURBED AREAS ARE TO RECEIVE FOUR INCHES OF TOPSOIL, SEED, MULCH AND WATER UNTIL A HEALTHY STAND OF GRASS IS ESTABLISHED.
4. ALL ISLANDS WITH CURB & GUTTER SHALL BE LANDSCAPED. THOSE ISLANDS ARE TO HAVE 18" CURB & GUTTER. ALL REMAINING ISLANDS ARE TO BE STRIPED AS SHOWN.
5. ALL CURBED RADII ARE HELD.
6. ALL DIMENSIONS AND RADII ARE TO THE FACE OF CURB UNLESS OTHERWISE NOTED.
7. CONTRACTOR SHALL BE RESPONSIBLE FOR ALL RELOCATIONS, INCLUDING BUT NOT LIMITED TO, ALL UTILITIES, STORM DRAINAGE, SIGNS, TRAFFIC SIGNALS & POLES, ETC. AS REQUIRED. ALL WORK SHALL BE IN ACCORDANCE WITH GOVERNING AUTHORITIES, SPECIFICATIONS AND SHALL BE APPROVED BY SUCH. ALL COST SHALL BE INCLUDED IN BASE BID.
8. SITE BOUNDARY, TOPOGRAPHY, UTILITY AND ROAD INFORMATION TAKEN FROM A SURVEY BY NATIONAL SURVEY & ENGINEERING, APRIL 7, 2003.
9. TOTAL LAND AREA IS 33.33± ACRES.
10. THE SITE WORK FOR THIS PROJECT SHALL MEET OR EXCEED "THE WAL-MART STANDARD SITE WORK SPECIFICATIONS".
11. REFER TO ARCH. PLANS FOR SITE LIGHTING ELECTRICAL PLANS.
12. CONTRACTOR IS TO INSTALL TWENTY CART CORRALS AS SHOWN.
13. 208 PARKING SPACES ARE TO BE PAINTED WHITE AS SHOWN ON THE PLANS TO DELINEATE ASSOCIATE PARKING.
14. ALL OFFSITE WORK (PUBLIC UTILITIES, 19th STREET, HIGHWAY O) WILL BE PERFORMED UNDER A SEPARATE CONTRACT BY OTHERS.

## LEGEND FOR PROPOSED IMPROVEMENTS

- PROPOSED BUILDING
- PROPOSED 18" CURB AND GUTTER
- (30) PROPOSED PARKING SPACES
- (EC) PROPOSED CART CORRAL
- PROPOSED HEAVY DUTY ASPHALT PAVEMENT
- PROPOSED HEAVY DUTY CONCRETE PAVEMENT
- PROPOSED STANDARD DUTY ASPHALT PAVEMENT
- PROPOSED LANDSCAPE AREAS (GRASS OR MULCH) (REFER TO LANDSCAPING PLANS FOR ADDITIONAL INFORMATION)
- PROPOSED CHAIN LINK FENCE W/ GATE
- PROPOSED GUIDE RAIL
- PROPOSED HIGH SIDE CURB (ALL OTHER CURB IS LOW SIDE)
- PROPOSED POLE-MOUNTED SECURITY CAMERA (REFER TO ARCHITECTURAL PLANS FOR BUILDING-MOUNTED SECURITY CAMERAS)

JV — HUBBELL CATALOG NO.: HSVA1000P-BMxxARGS
2 luminaires per location, candela file 'HP08381.IES'
1 lamp(s) per luminaire, 180000 initial lumens per lamp
Light Loss Factor = 0.750, watts per luminaire = 1080
mounting height= 42 ft
number locations= 4, number luminaires= 8
kw all locations= 8.6

KV — HUBBELL CATALOG NO.: HSVA1000P-BMxxAR
3 luminaires per location, candela file 'HP09164.ies'
1 lamp(s) per luminaire, 180000 initial lumens per lamp
Light Loss Factor = 0.750, watts per luminaire = 1080
mounting height= 42 ft
number locations= 6, number luminaires= 18
kw all locations= 19.4

GV — HUBBELL CATALOG NO.: HSVA1000P-BMxxARGS
candela file 'HP08381.IES'
1 lamp(s) per luminaire, 180000 initial lumens per lamp
Light Loss Factor = 0.750, watts per luminaire = 1080
mounting height= 42 ft
number locations= 9, number luminaires= 9
kw all locations= 9.7

BV — HUBBELL CATALOG NO.: HSVA1000P-BMxxAR
2 luminaires per location, candela file 'HP09164.IES'
1 lamp(s) per luminaire, 180000 initial lumens per lamp
Light Loss Factor = 0.750, watts per luminaire = 1080
mounting height= 42 ft
number locations= 9, number luminaires= 18
kw all locations= 19.4

NOTE:
FOR SITE LIGHTING REFER TO ARCHITECTURAL PLANS FOR "SITE LIGHTING ELECTRICAL PLAN"

## PAINT STRIPING LEGEND

SWSL/4" - SINGLE WHITE SOLID LINE / 4" WIDE EACH
SYSL/4" - SINGLE YELLOW SOLID LINE / 4" WIDE EACH
DYSL/4" - DOUBLE YELLOW SOLID LINE / 4" WIDE EACH
SWSL/24" - SINGLE WHITE SOLID LINE / 24" WIDE

## SITE ANALYSIS TABLE

| | |
|---|---|
| WAL-MART | 203,091 S.F. |
| PARKING | 1037 SPACES |
| RATIO | 5.11/1,000 S.F. |

TOTAL WAL-MART SITE AREA = 21.30± ACRES

NATIONAL SURVEY & ENGINEERING ASSUMES NO RESPONSIBILITY FOR DAMAGES, LIABILITY OR COSTS RESULTING FROM CHANGES OR ALTERATIONS MADE TO THIS PLAN WITHOUT THE EXPRESSED WRITTEN CONSENT OF NATIONAL SURVEY & ENGINEERING.

DIGGERS HOTLINE
Toll Free (800) 242-8511
Milwaukee Area (414) 259-1181
Hearing Impaired TDD (800) 542-2289
www.DiggersHotline.com

PROJECT MANAGER: TRACY A FARRAMO, P.E.

WAL-MART SUPERCENTER
RICE LAKE, WISCONSIN

# SITE PLAN

| REVISIONS | | |
|---|---|---|
| DATE | BY | |
| 11-08-04 | DKB | 2 |
| 06-15-05 | DKB | 4 |
| 08-24-05 | MPK | 7 |
| 04-06-06 | RJS | 8 |

National Survey & Engineering
Telephone 262-781-3500
Facsimile 262-781-3499
N8W22 Westmound Road
Suite 200
Sussex, WI 53089-3958
www.nsae.com

NSE PROJECT NO.: 3030139
DATE: 07-30-04 SCALE: 1"=60'
SHEET NO. C1.0

P:\3030139\Civil\cad\3030139dwg\1030-SITE AND PAVING PLAN-1446 REVS (04-06-06).dwg, C1.0, 12/18/2006 7:17:04 AM, dkb