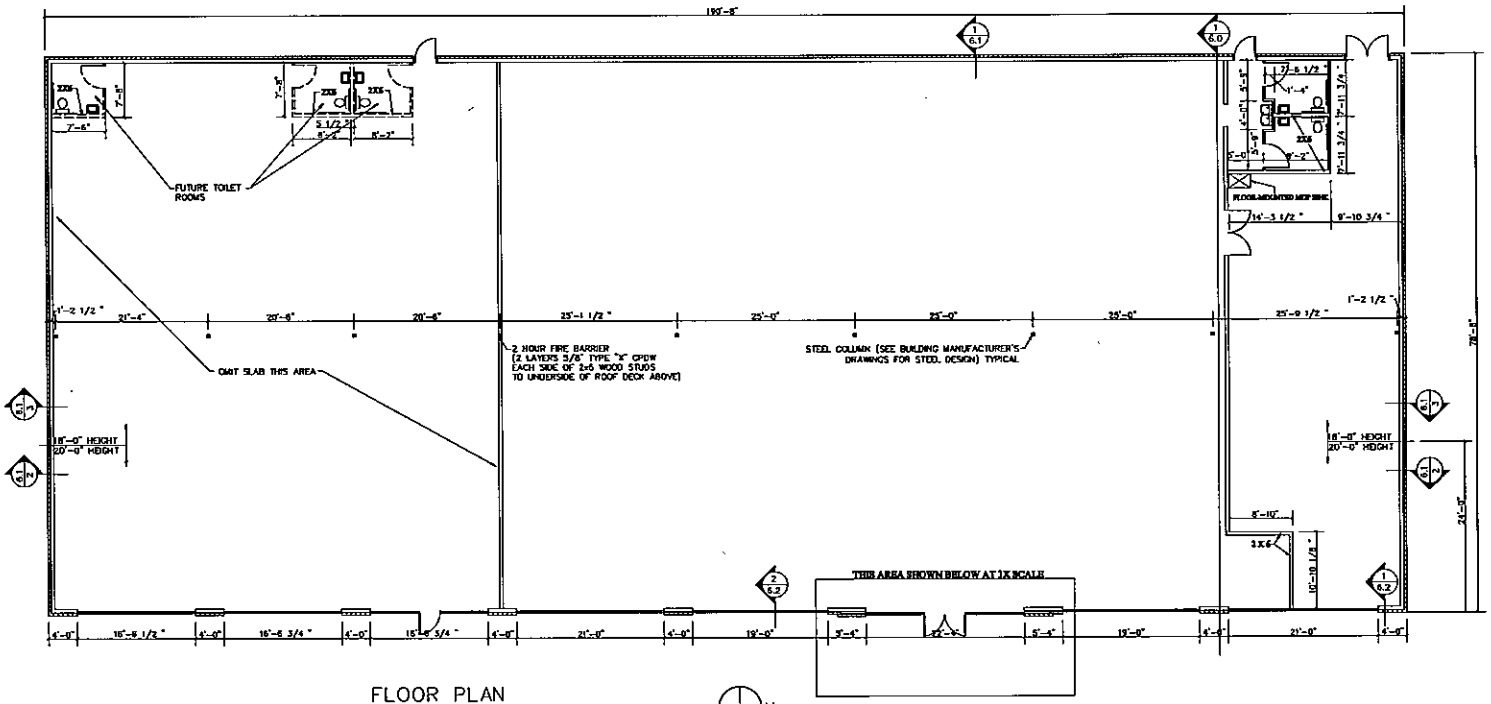

FLOOR PLAN

SCALE: 1/8"= 1'-0"

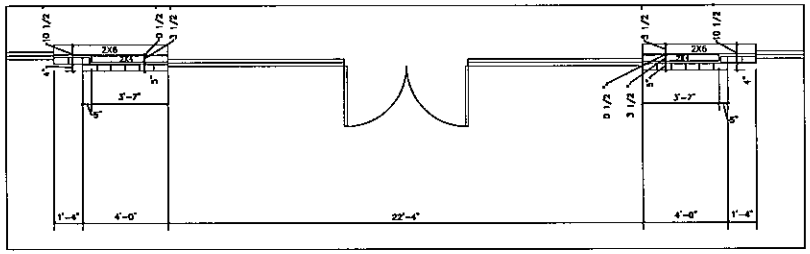

ENLARGED PLAN

SCALE: 3/8"= 1'-0"

NOTES:
1) ALL DIMENSIONS ARE TO FACE OF STUD U.N.O.
2) DIMENSIONS TO STEEL SUPPORTS ARE TO CENTERLINE OF POST OR OUTSIDE OF BLOCK U.N.O.
3) ALL EXTERIOR WALLS ARE 2X6 BEARING WALLS U.N.O.
4) ALL INTERIOR WALLS ARE 2X4 NON-BEARING WALLS U.N.O.
5) PLEASE REFER TO BUILDING MANUFACTURER'S STRUCTURAL DRAWINGS FOR FRAMING MATERIAL, HEADERS, SHEARWALLS, HOLD-DOWNS, SHEATHING, NAILING, BLOCKING, STEEL DESIGN, ETC.
6) ALL PRE-ENGINEERED TRUSSES AND WALLS TO BE DESIGNED BY OZARK STRUCTURES

IRELAND ARCHITECTS
(517) 278-3339

Clio Michigan Associates, LLC
New Retail Center
Clio, Michigan

Date	Issued for
6/18/09	PERMITS
6/25/09	REVISIONS

Sheet
3.0