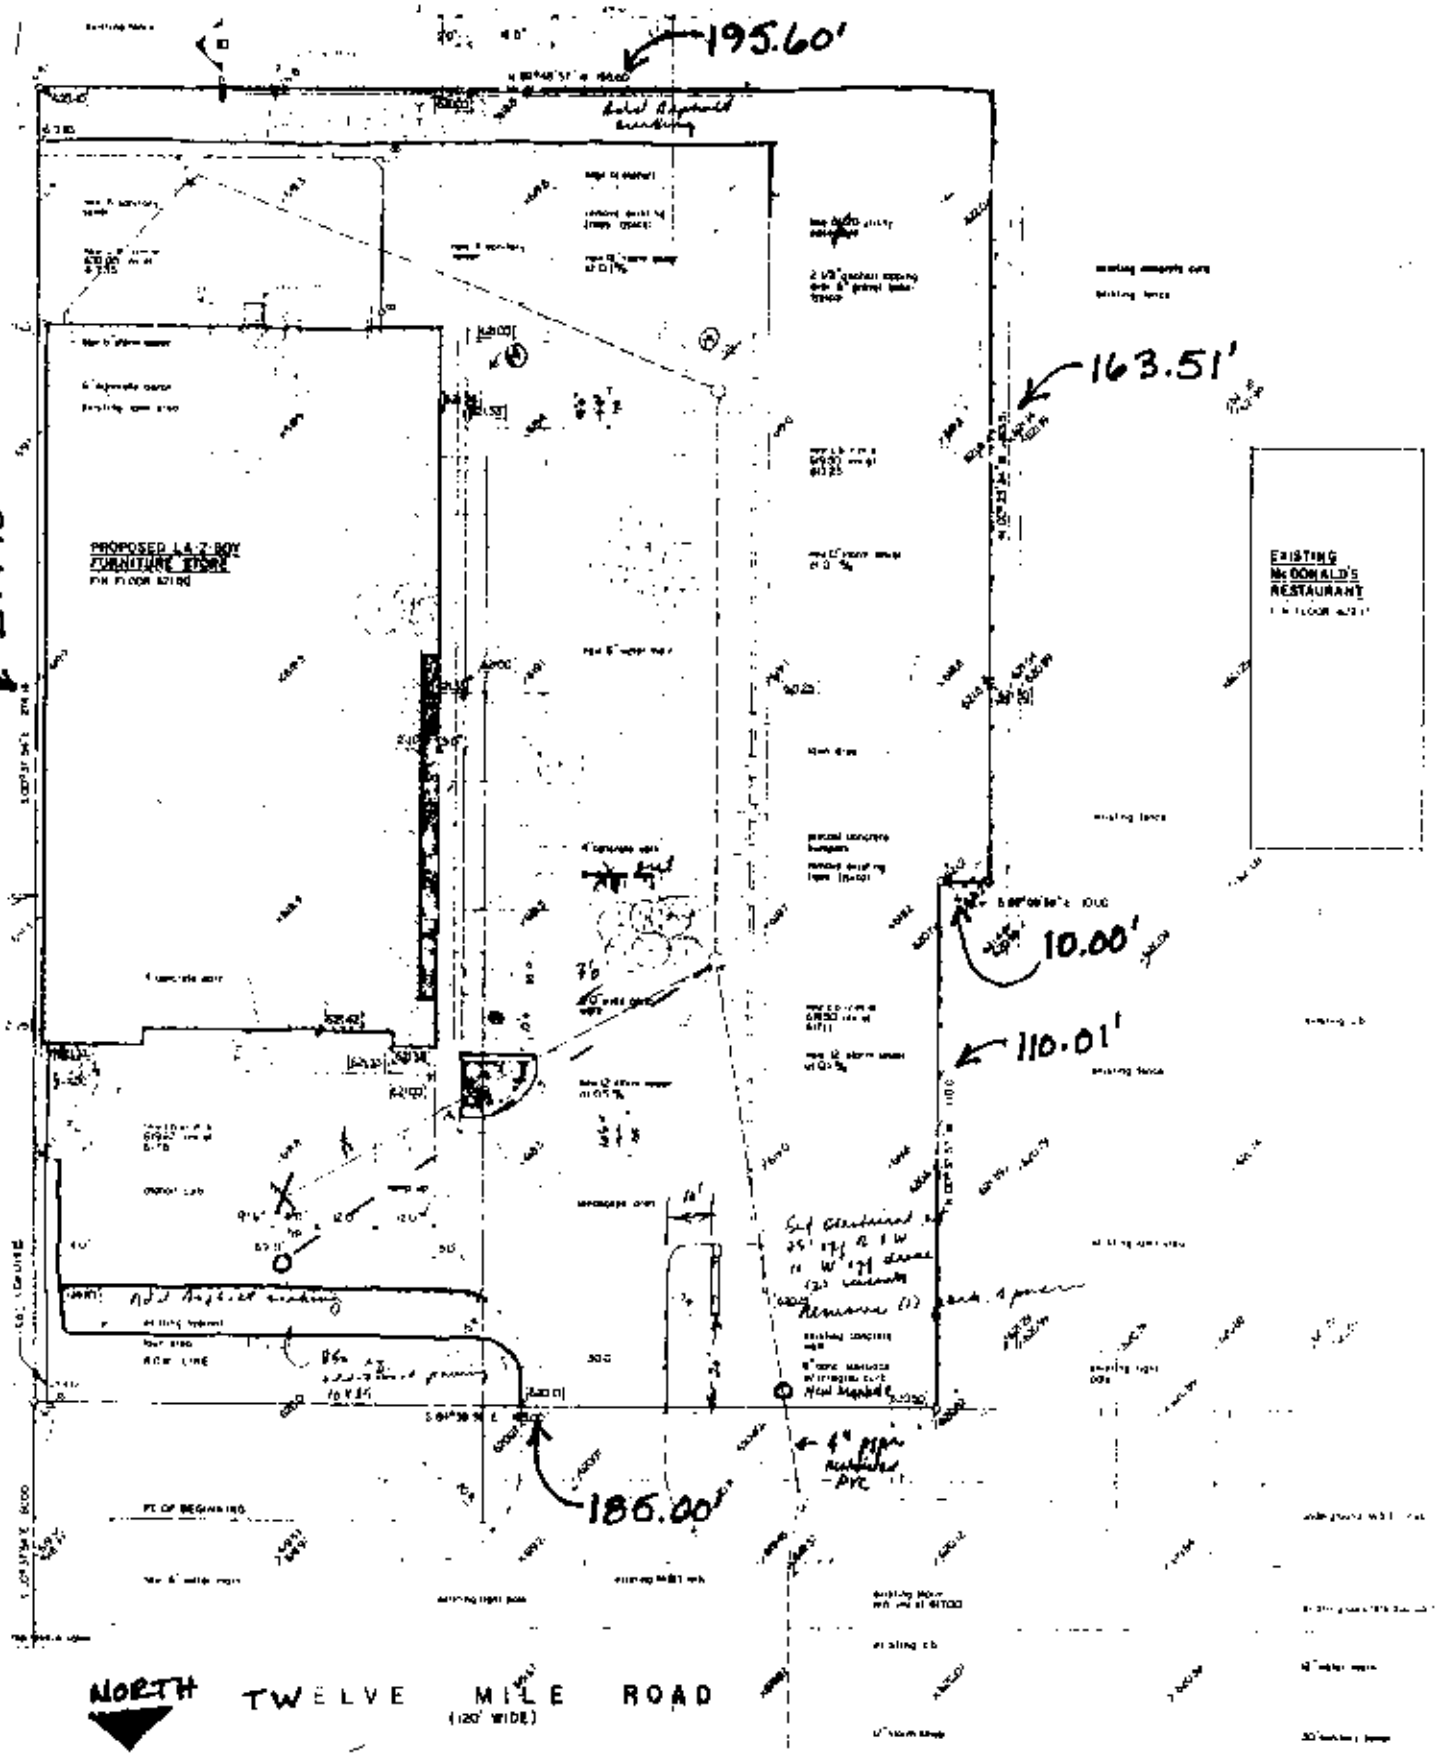
195.60'
163.51'
274.18'
PROPOSED LA-Z-BOY FURNITURE STORE
EXISTING McDONALD'S RESTAURANT
10.00'
110.01'
186.00'
PT. OF BEGINNING
NORTH
TWELVE MILE ROAD
(120' WIDE)

SP

1:20

01					