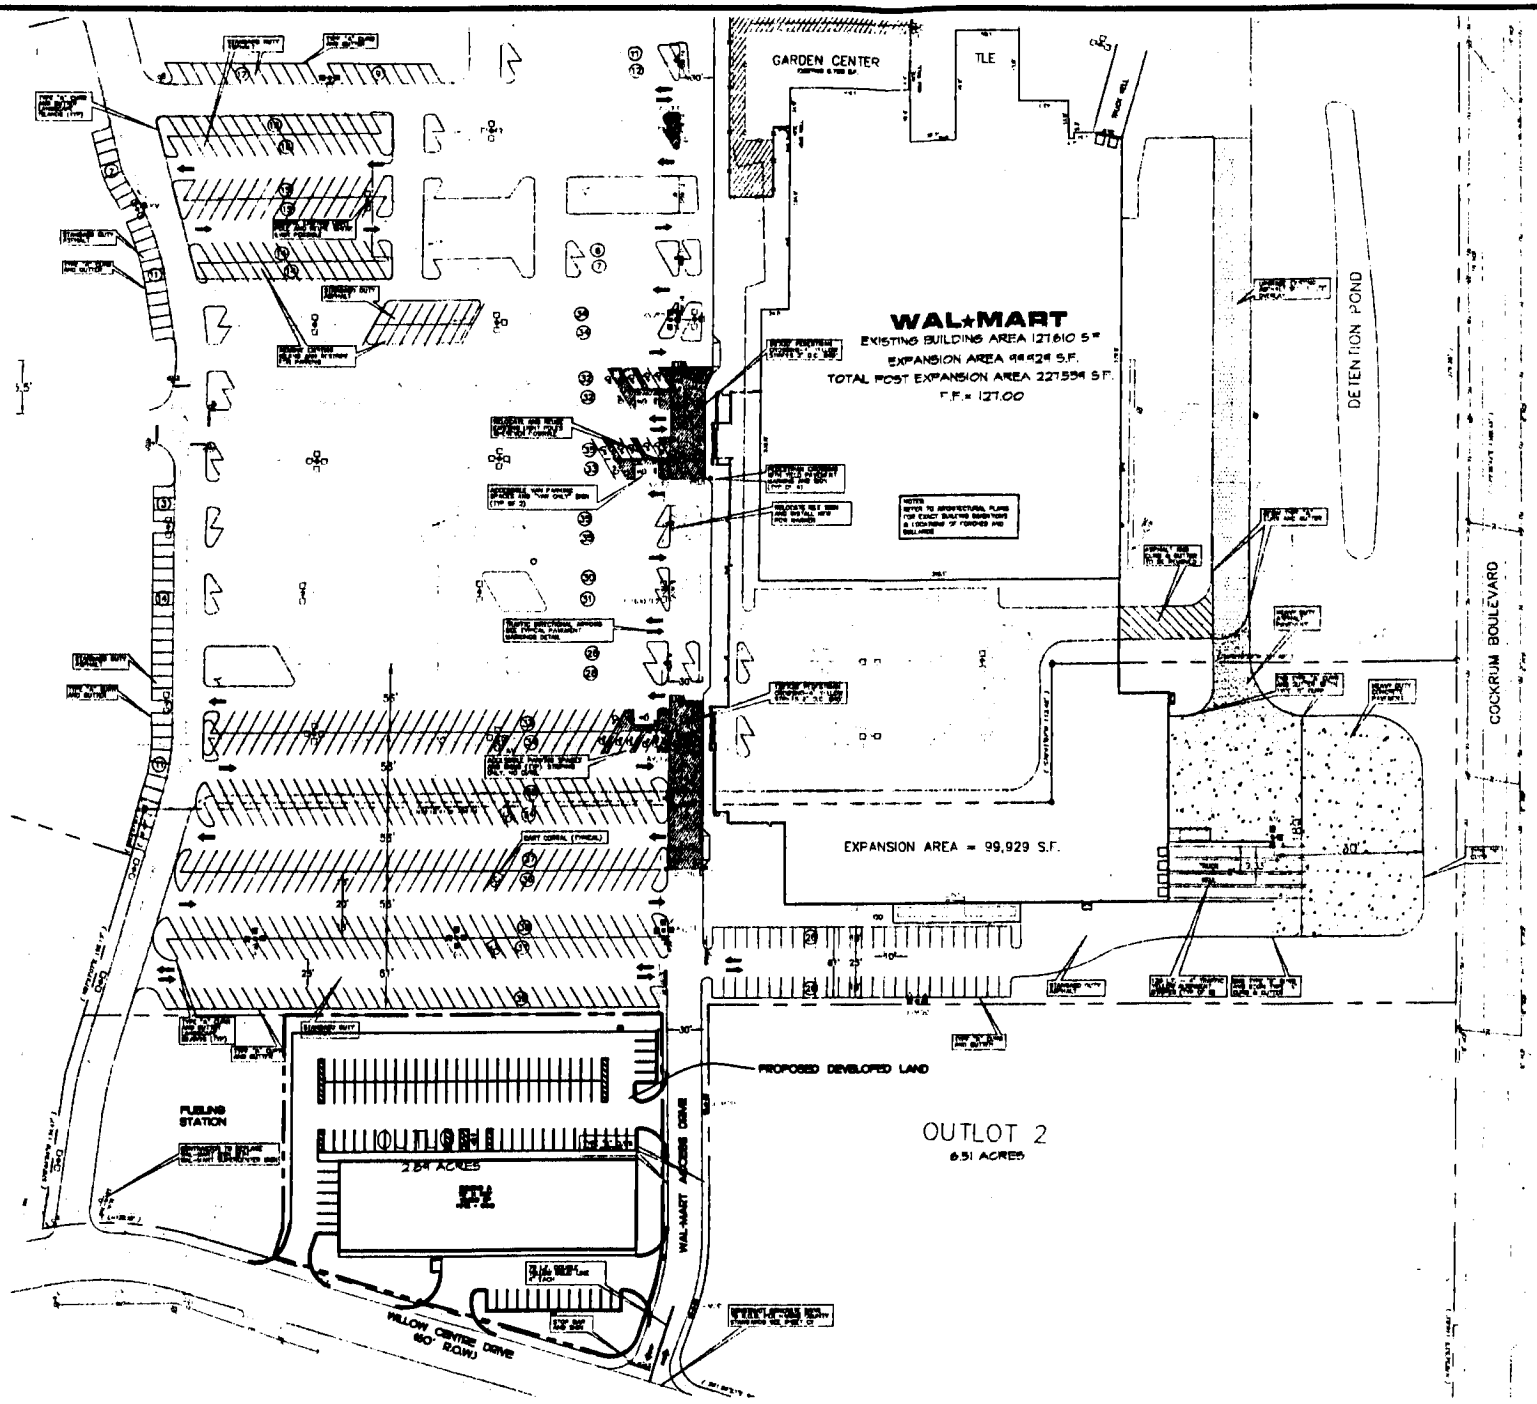

COMPOSITE SITE PLAN

SCALE 1" = 60' FEET

REVISIONS

FKF

RETAIL CENTER
WILLOWBROOK, TX

7
9