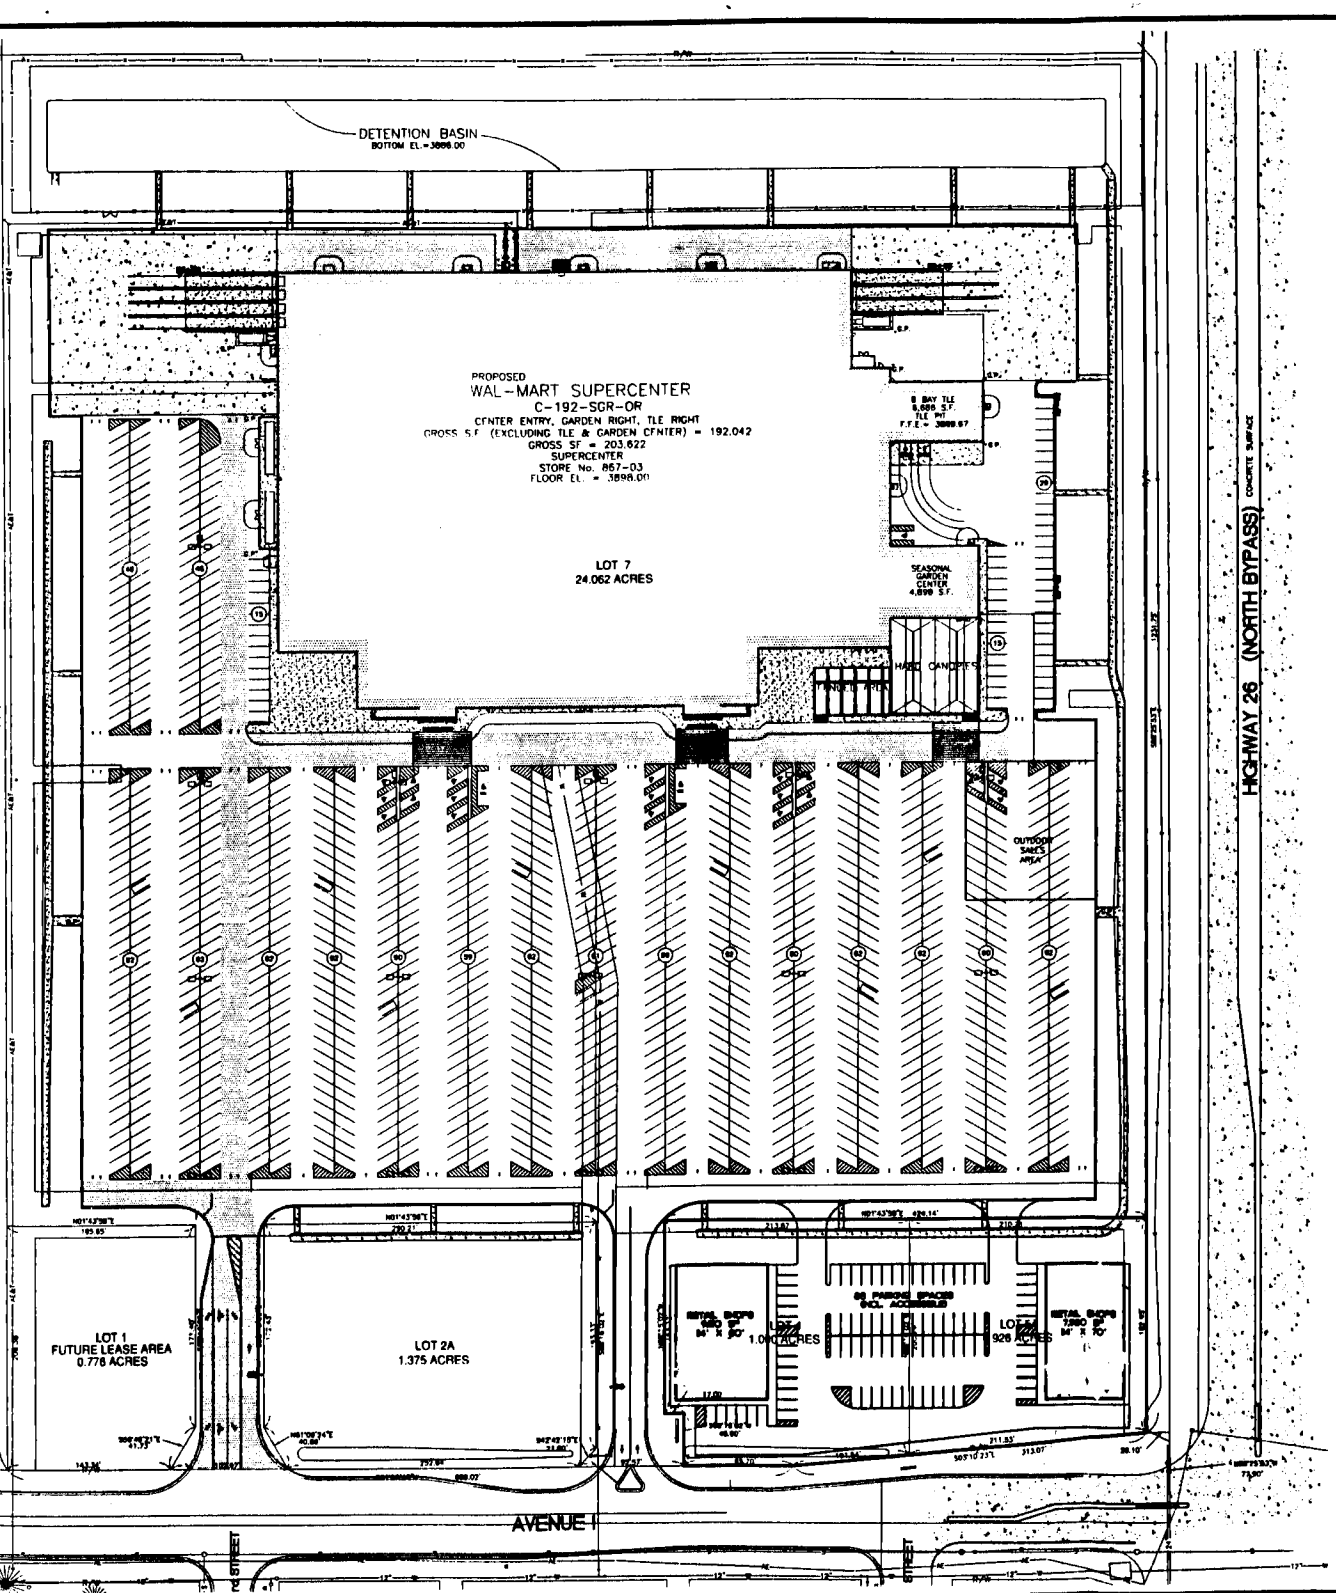

COMPOSITE SITE PLAN

SCALE 1" = 60' FEET

REVISIONS	BY

The essential building blocks.

FKF

Engineers · Landscape Architects · Land Surveyors

Freeland · Kaufman & Freeland, Inc.

5201 Village Parkway, Suite 201

Rogers, AR 72758

Telephone 479-464-9745

Fax 479-464-9758

Affiliate Freeland and Kaufman, Inc. Greenville, SC

KLEIN GROUP RETAIL CENTER
SCOTTSBLUFF, NEBRASKA
KLEIN GROUP, LLC

DRAWN	KJF
CHECKED	
DATE	
SCALE	1" = 60'
JOB No.	
SHEET	1
OF	1 SHEETS